Andrews Survey & Engineering, Inc.
Land Surveying - Civil Engineering - Site Planning

P.O. Box 312, 104 Mendon Street
Uxbridge, Massachusetts 01569
P: 508-278-3897 F: 508-278-2289

EXHIBIT PLAN

OF

(LOT 12) #1 WHITIN HEIGHTS
DOUGLAS, MASSACHUSETTS
FOR
STOCKWOOD REALTY

SCALE: 1" = 50'

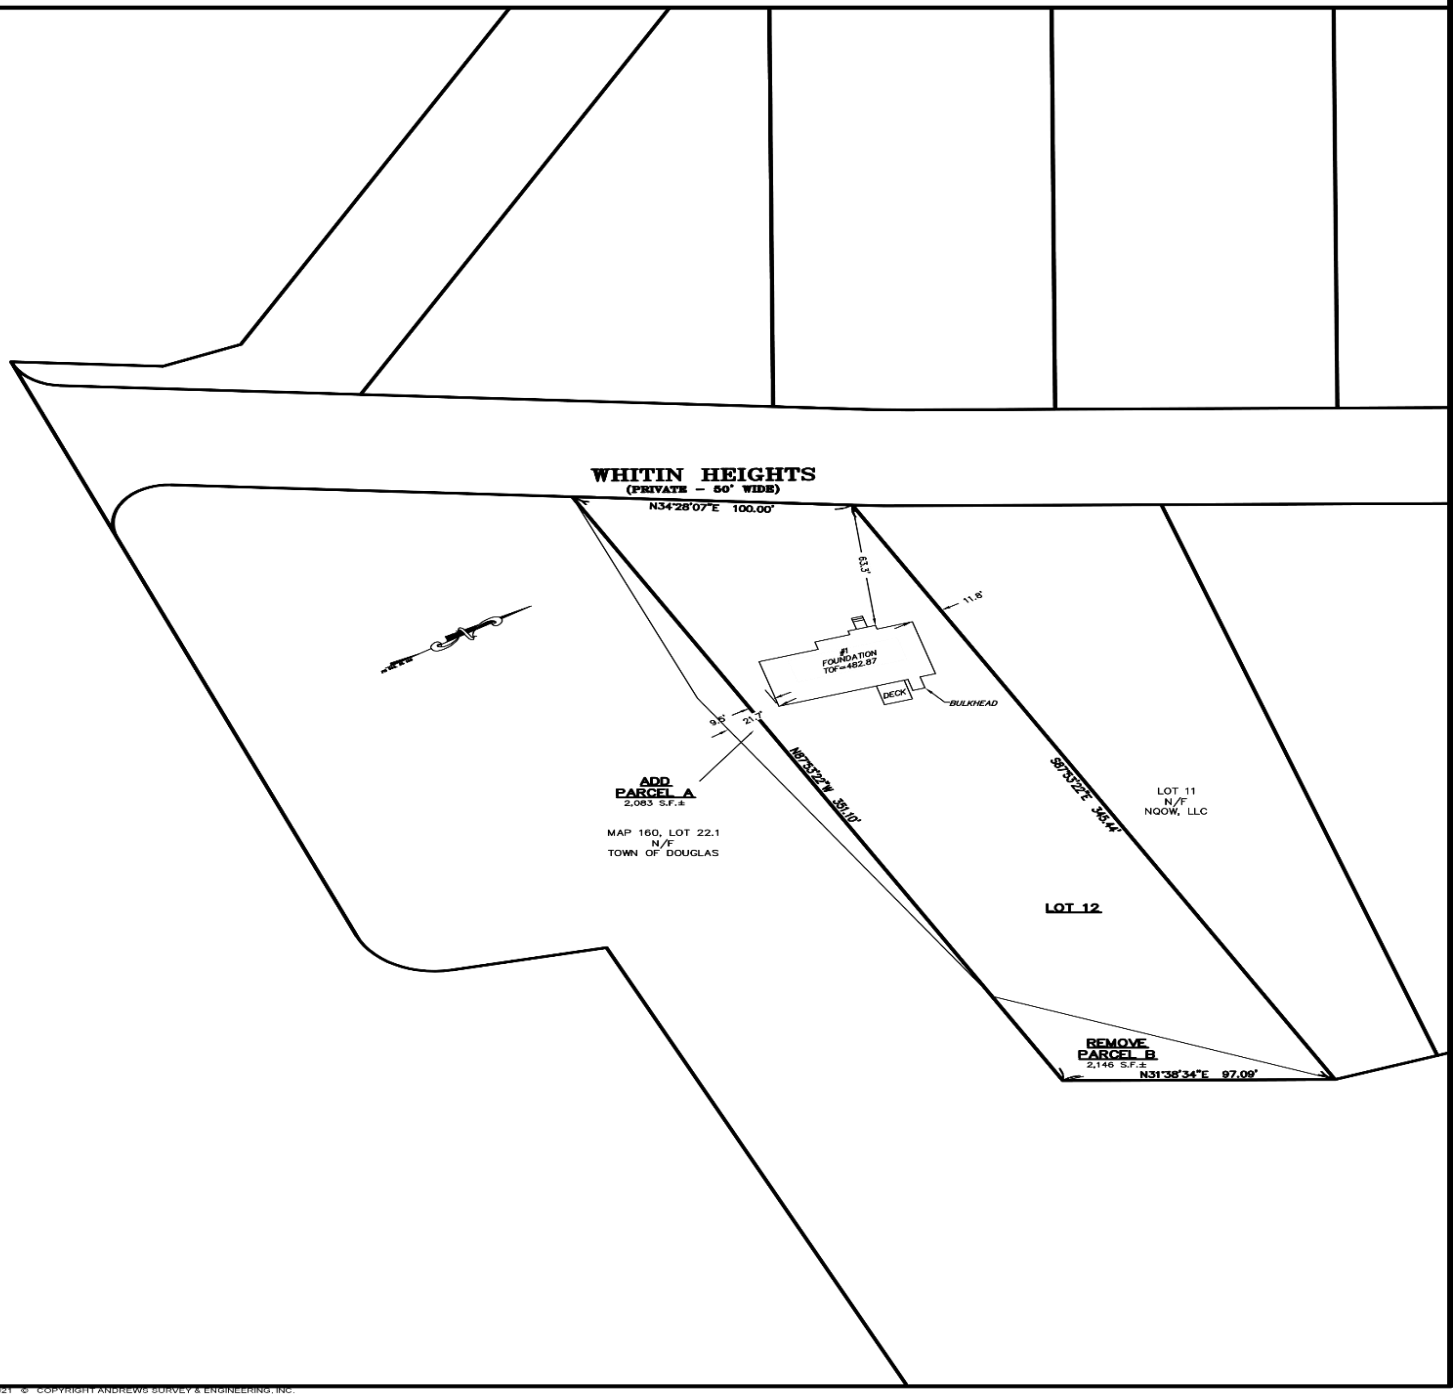

\\SERVER2012\ANDREWS\LOCAL USERS\DESK\GRAHAM\DOCUMENTS\NETDOCS\DWG\LAYOUT\PROJECT SAVED DRAWINGS\2018-294.DWG SAVED: AFTER CRASH 2022-06-21 14:47:32 SAVED: 06-21-21 3:04:02 PM – LAYOUT LOT 12 SCALE

2021 © COPYRIGHT ANDREWS SURVEY & ENGINEERING, INC.